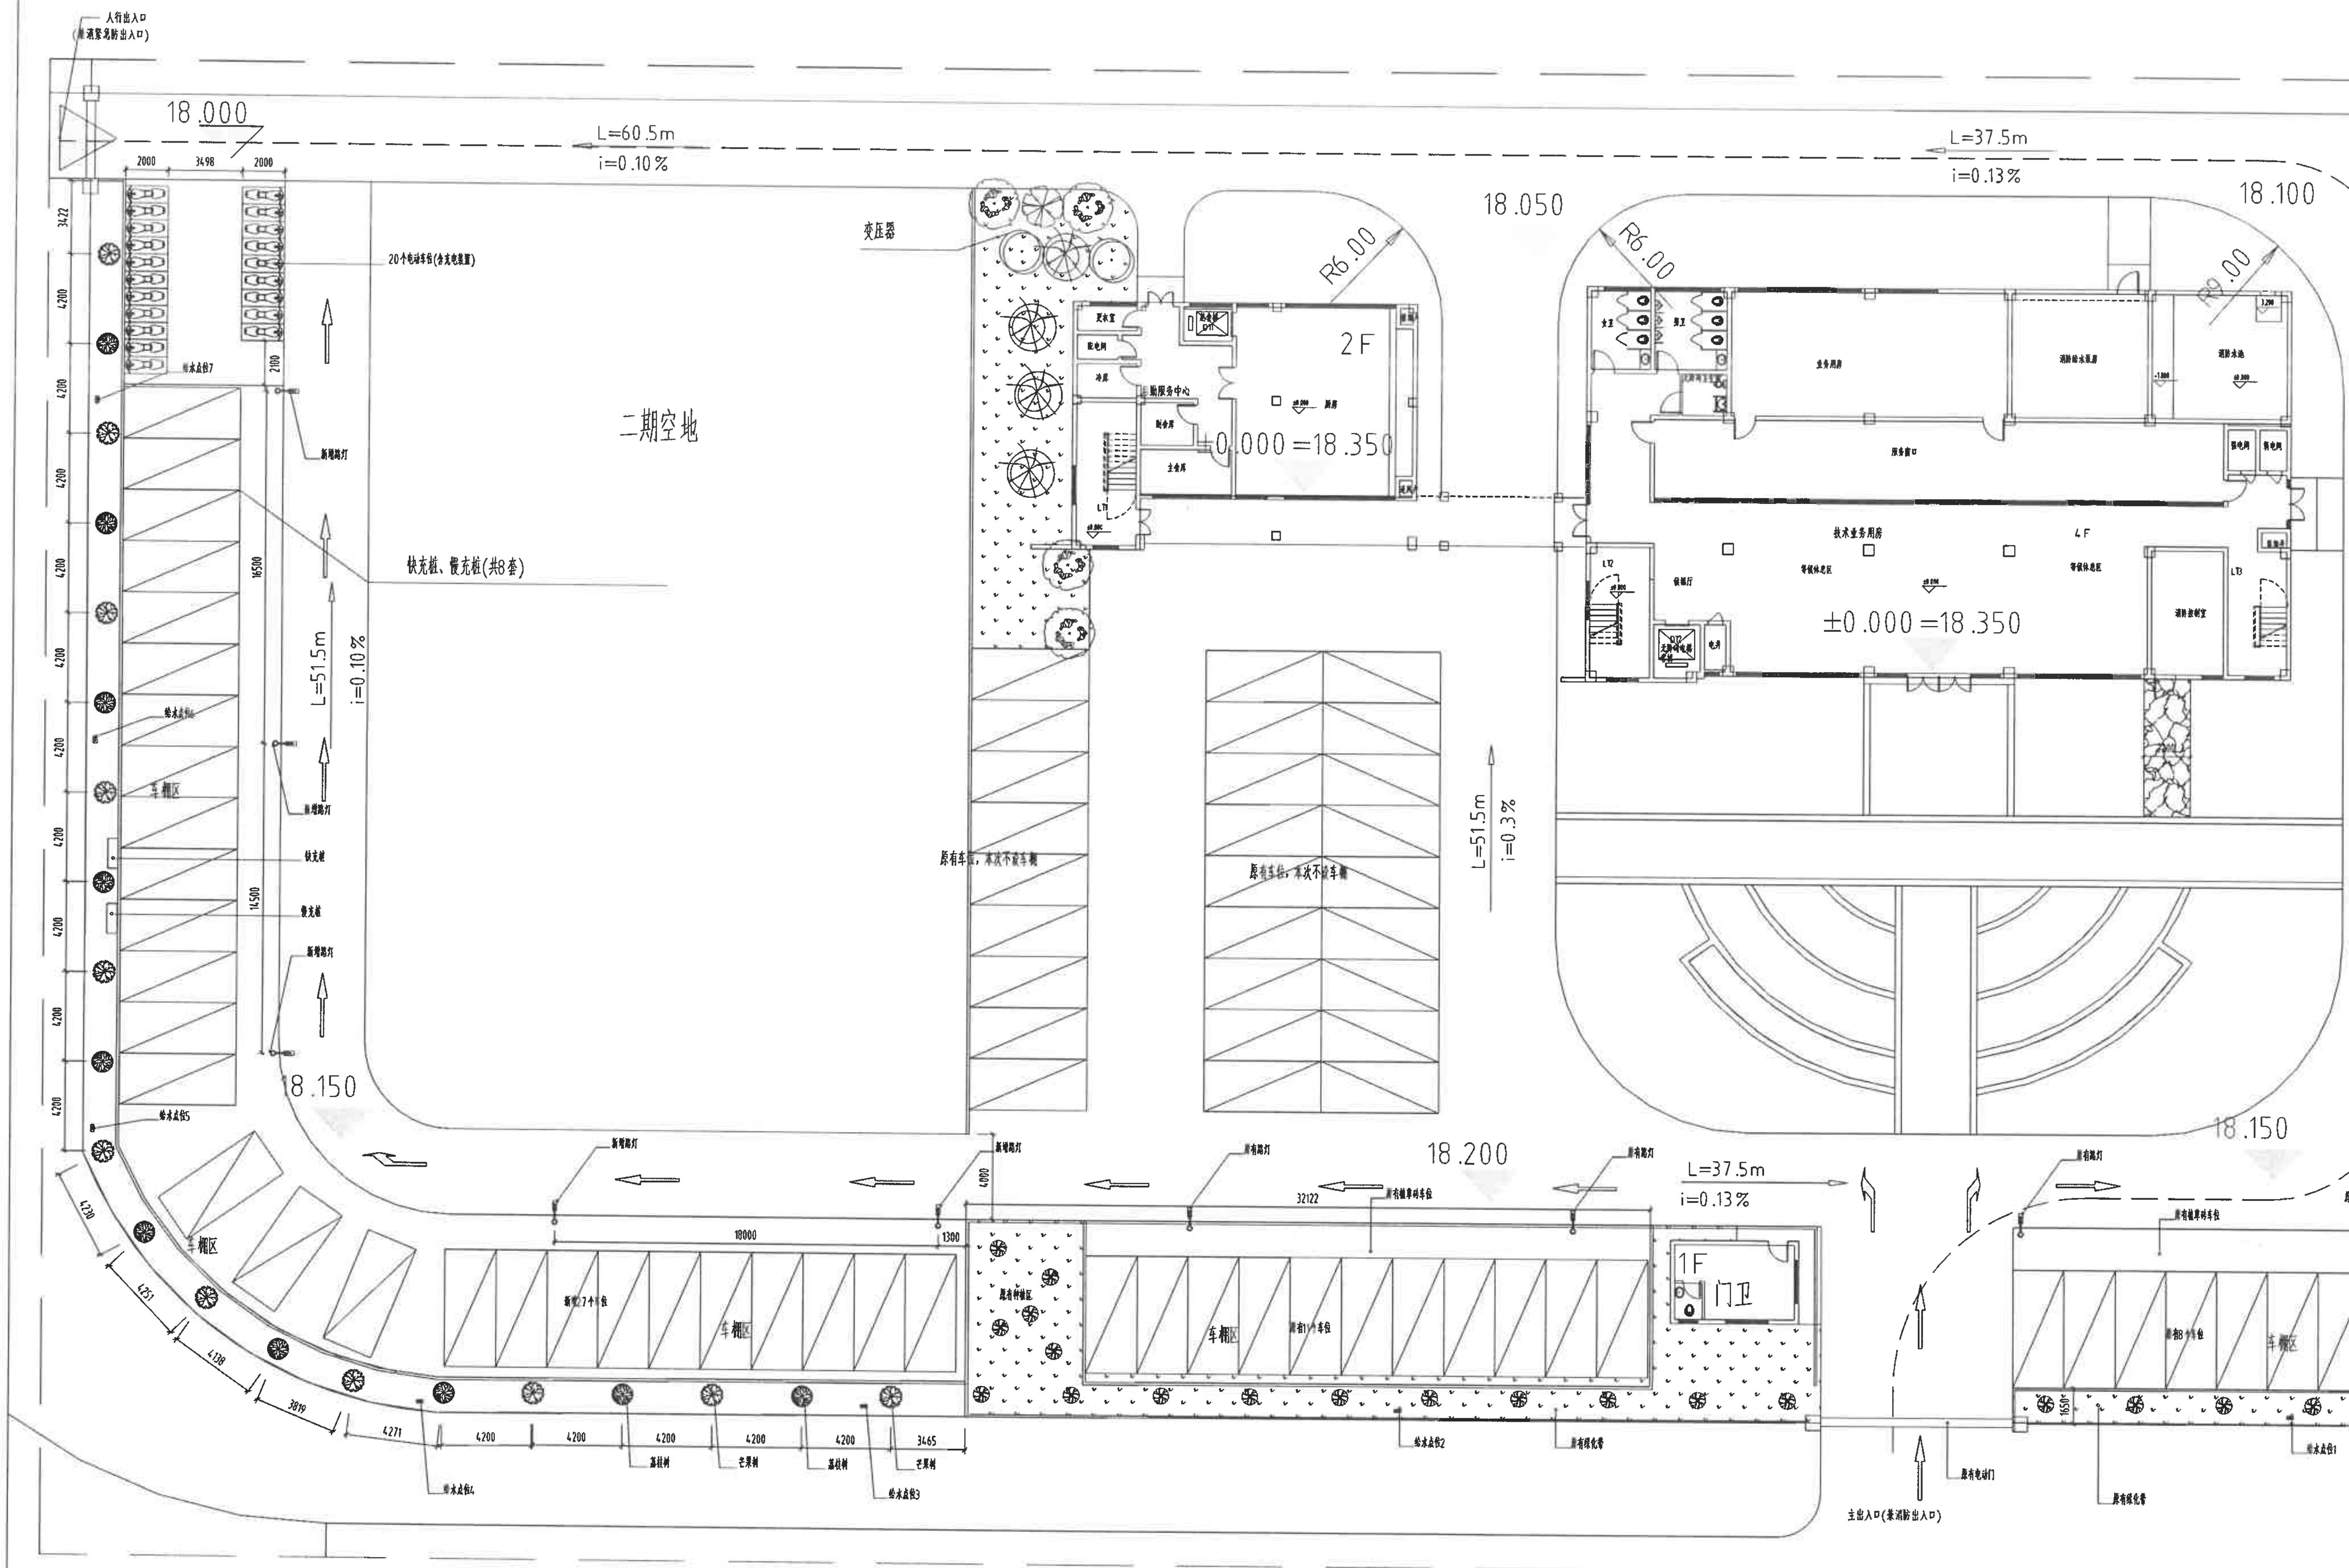
人行出入口
(兼消防出入口)
18.000
L=60.5m
i=0.10%
L=37.5m
i=0.13%
18.050
18.100
R6.00
变压器
20个电动车位(含充电装置)
二期空地
铁充桩、慢充桩(共8套)
L=51.5m
i=0.10%
L=51.5m
i=0.3%
L=51.5m
i=0.10%
2F
±0.000=18.350
4F
±0.000=18.350
新增路灯
给水点位7
给水点位6
给水点位5
给水点位4
给水点位3
给水点位2
给水点位1
快充桩
慢充桩
车棚区
原有车位，本次不设车棚
18.150
18.200
18.150
L=37.5m
i=0.13%
1F
门卫
原有路灯
原有电动门
原有绿化带
荔枝树
芒果树
主出入口(兼消防出入口)
2000
3498
2000
3422
4200
16500
14500
2100
4000
18000
1300
32122
4230
4251
4238
3819
4271
3465
1650

园林总平面布置图

1:150

说明:

1. 新增芒果树11颗,荔枝树10颗,间隔种植;
2. 新增车位为27个,加上门卫室左右两侧原有车位19个,一共设置车位为46个(46个车位的区域需设置有车棚);
3. 电动车位一共设置20个,设电动车充电桩(需设置有车棚);
4. 新增5盏路灯,7个给水点位,8套充电桩(包括快充、慢充);
5. 需设置植草砖、沥青铺设、路缘石挡路等内容。

图例	说明
±0.000=18.350	室内设计标高
18.150	室外地坪设计标高
L=; i=	室外场地坡向

备注:

[illegible]

ALL MEASUREMENTS MUST BE CHECKED AT THE SITE-DO NOT SCALE DRAWINGS-FIGURED DIMENSIONS TO BE OBSERVED-READ THIS DRAWING IN CONNECTION WITH GENERAL ARCHITECTUAL PLANS, AND OTHER RELATED DOCUMENTS-THEDESIGNER TO BE NOTIFIED IMMEDIATELY OF ANY DISCREPANCY FOUND THEREIN

项目名称
PROJECT
车棚工程

建设单位
CONSTRUCTION UNITS
[illegible]

项目负责人
PROJECT LEADER BY

审核
AUDIT BY

校对
CHECKED BY

设计
DESIGNER BY

制图
DRAW BY

图名
DRAWING TITLE
园林总平面布置图

比例
PROPORTION
1:150

日期
DATE
2022.08

图号
DRAWING NO.
P-01